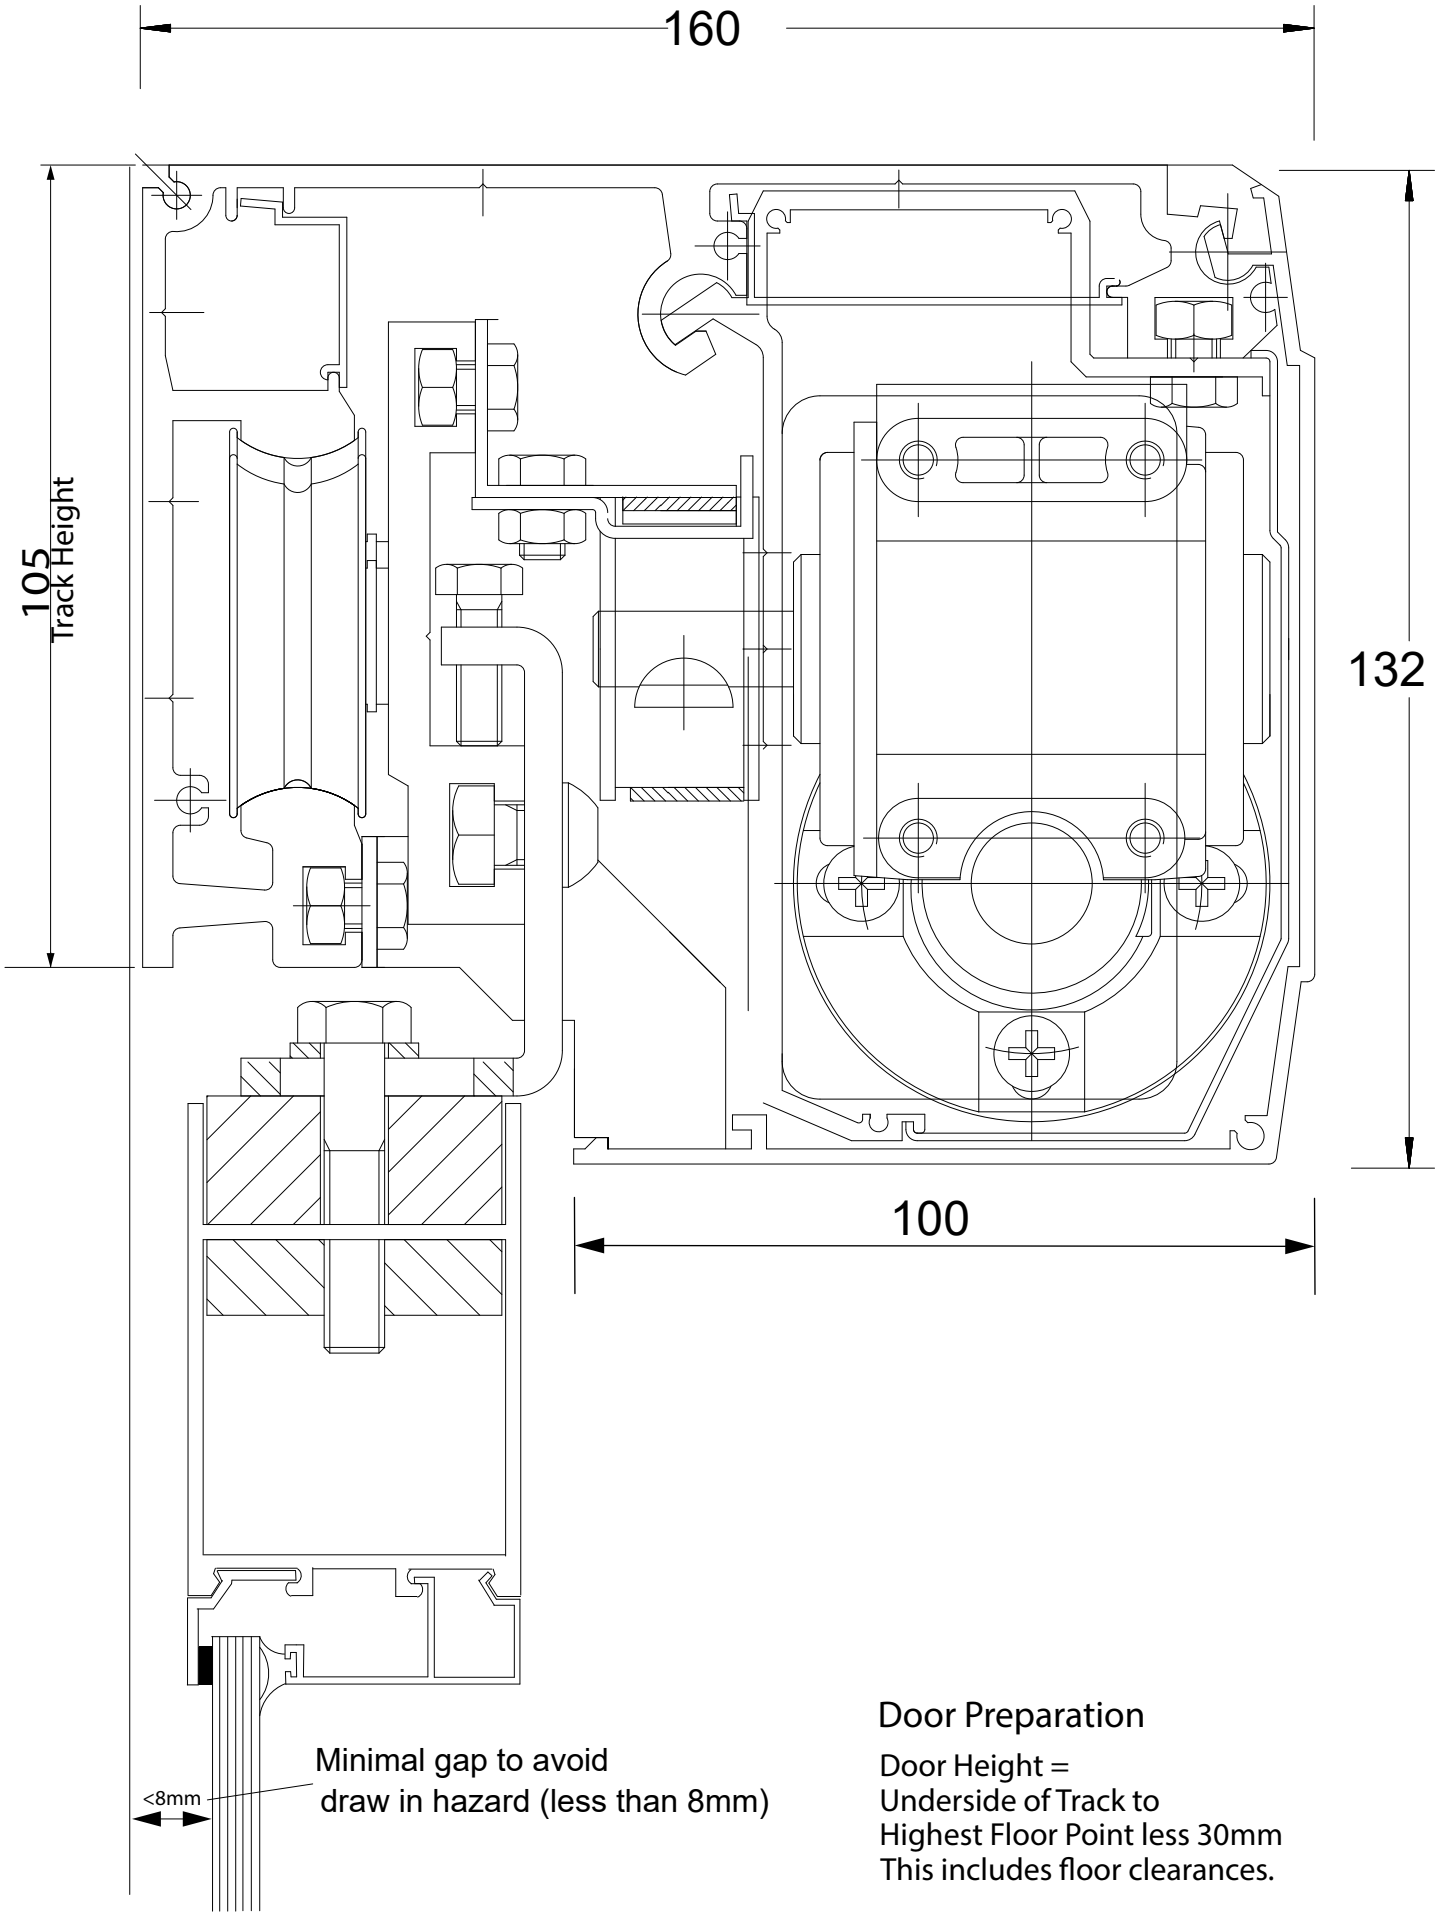

Door Preparation

Door Height =
Underside of Track to
Highest Floor Point less 30mm
This includes floor clearances.

ADIS AUTOMATIC DOORS

SCALE	not to scale
DATE	01-07-2019
DRAWING NUMBER	
TITLE	ADIS NG-A - Framed Door Operator